



FLOOR PLAN 2 M 1:200
ПЛАН ЕТАЖ 2

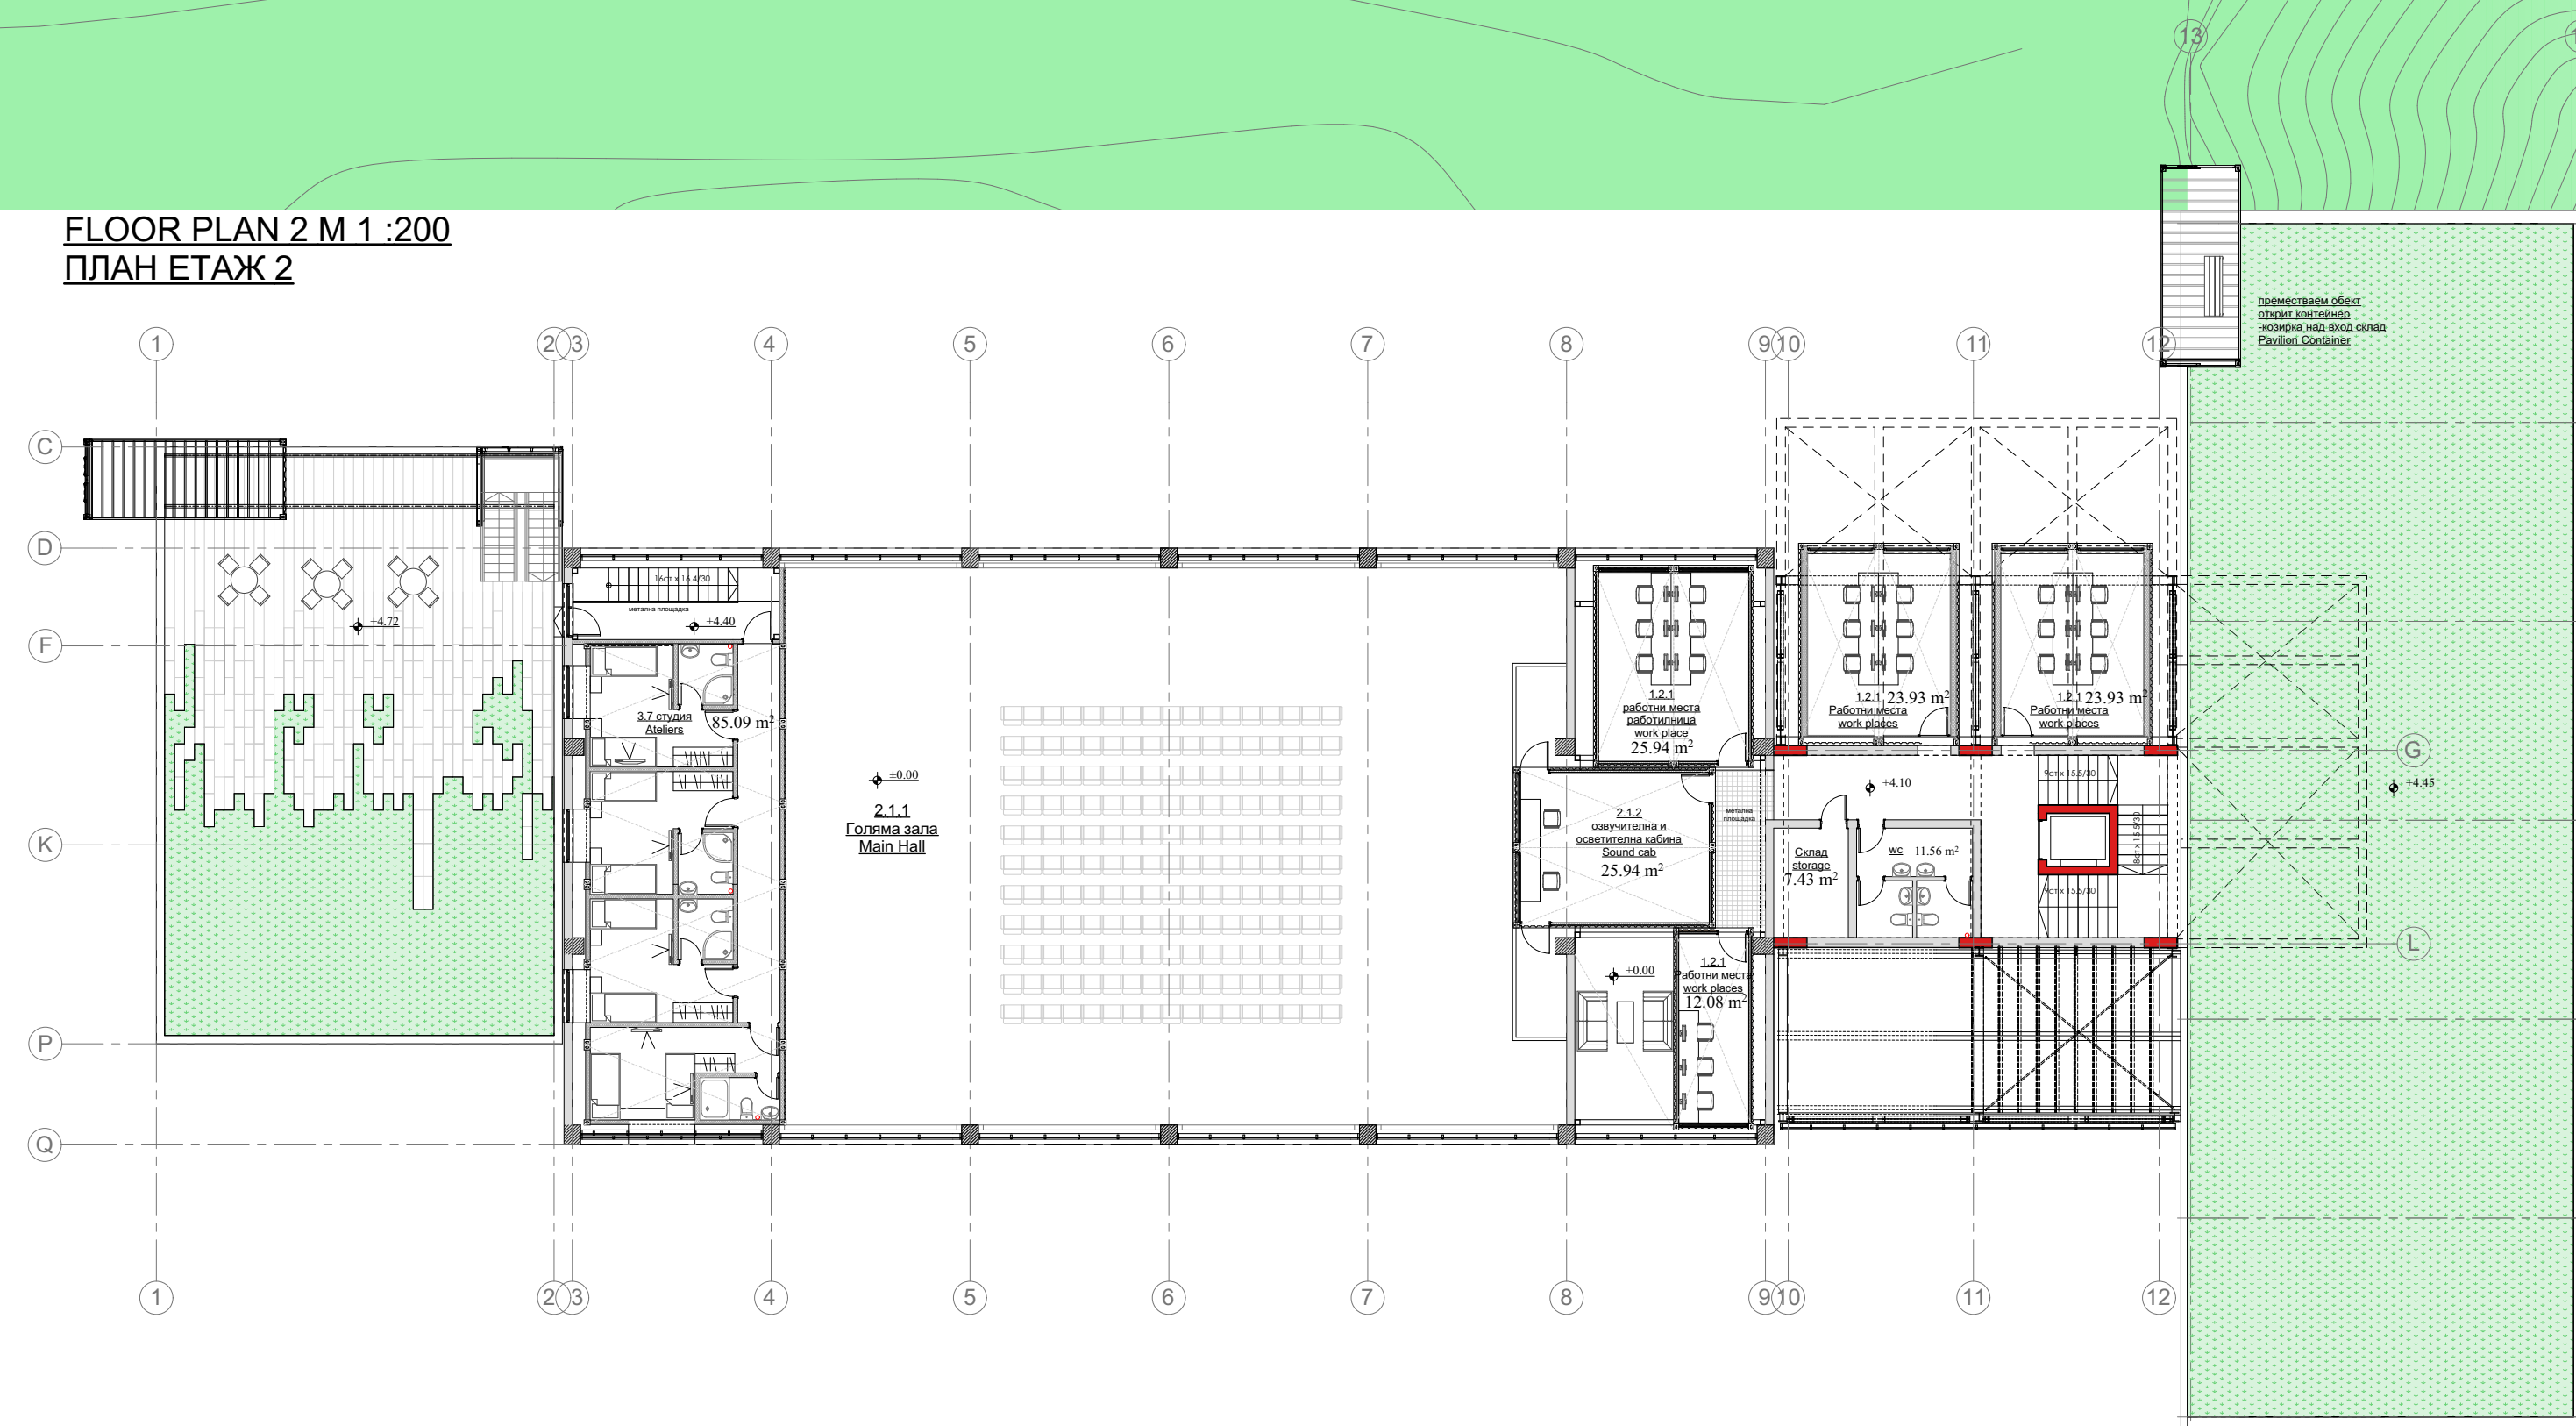

FLOOR PLAN 3 M 1:200
ПЛАН ЕТАЖ 3

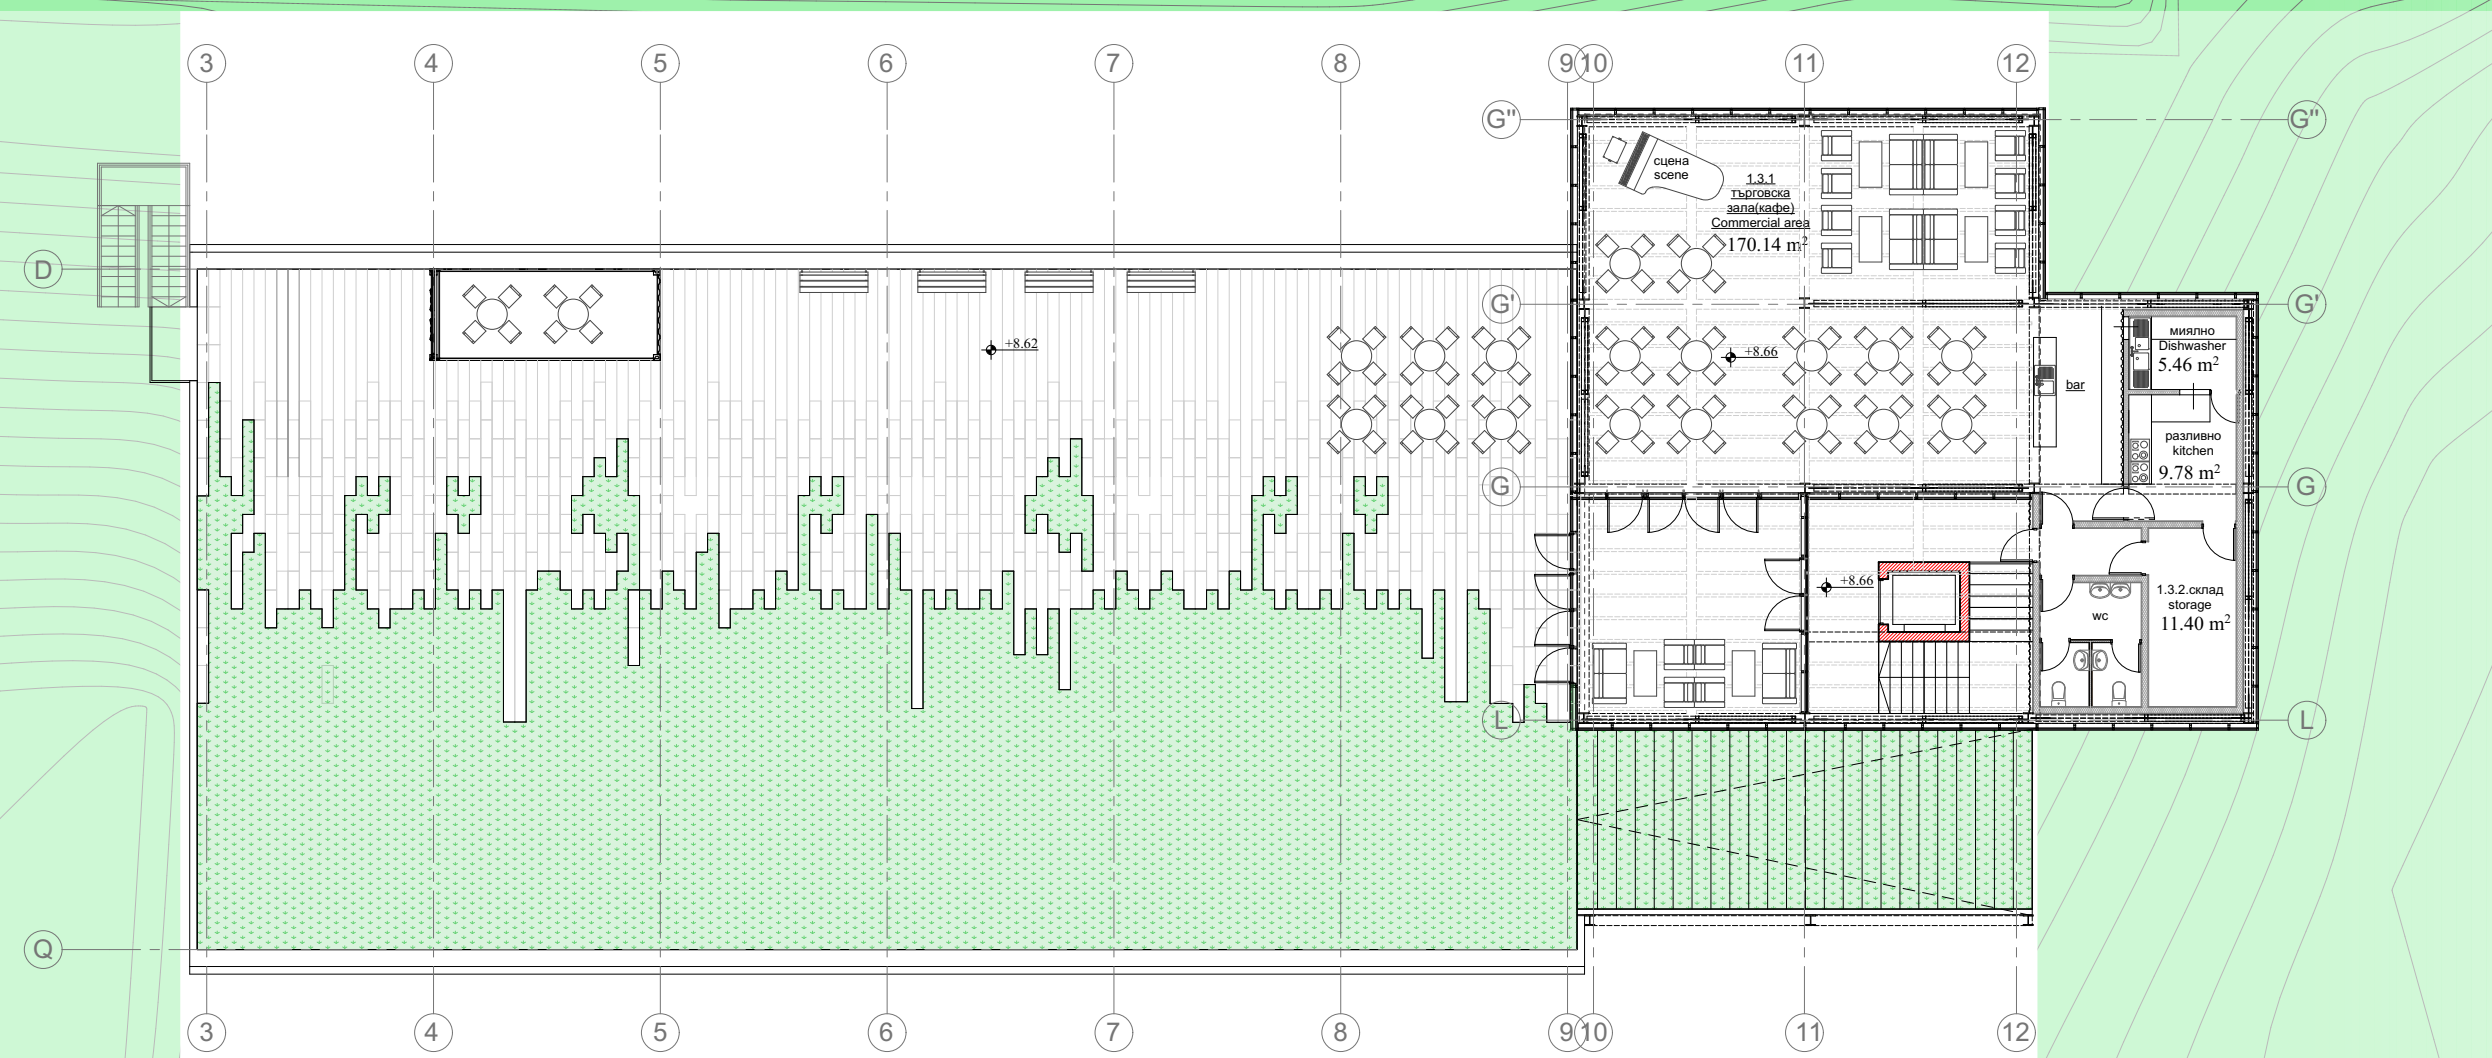

GROUND FLOOR PLAN M 1:200
ПРИЗЕМЕН ЕТАЖ

