

SCF

Sofia Culture Factory

Фабрика за Култура е съвременно предложение как можем да усвоим потенциала на изоставена Топлоцентрала, като изградим независим артистичен център, който да подпомага развитието на съвременните изкуства, артисти и публики в сърцето на София.

Нашата реконструкция е с визуално разпознаваем архитектурен образ като едновременно с това запазва в Главната сграда съществуващите белези на идентичност. Фабрика за Култура пресъздава ново обществено пространство за култура, осигурява условия за широк набор от артистични прояви (танц, театър, музика, визуални изкуства, архитектура и др.), както и образователни и социални дейности.


Главната сграда постига оптимална мултифункционалност благодарение на Специалните замислени за проекта прозорци и пана-тип сенници на релси,обвързани с съществуващата конструктивната система която осигурява променяща се среда и възможност за оформяне на “пространства в пространствата”. Осов принцип за въртене е приложен както за паната/сенници така и на фасадните прозорци за оптимален контакт със ситуацията.

The Culture Factory is a contemporary proposal on how we can harness the potential of an abandoned Thermal Power Plant by building an independent artistic center to support the development of contemporary arts, artists and audiences in the heart of Sofia. Our reconstruction has a contemporary architectural image while keeping the existing features of its identity in the main building. The Culture Factory recreates a new public space for culture, providing conditions for a wide range of artistic events (dance, theater, music, visual arts, architecture, etc.) as well as educational and social activities. The main building achieves optimal versatility thanks to the specially designed window and shutters/interior boards, tied to the existing construction system that provides a changing environment and the ability to shape “spaces within a space.” An axis principle is applied to both shutters/interior boards as well as facade windows for an optimal contact with the surrounding site plan.




Sofia Culture Factory

1 занаяти

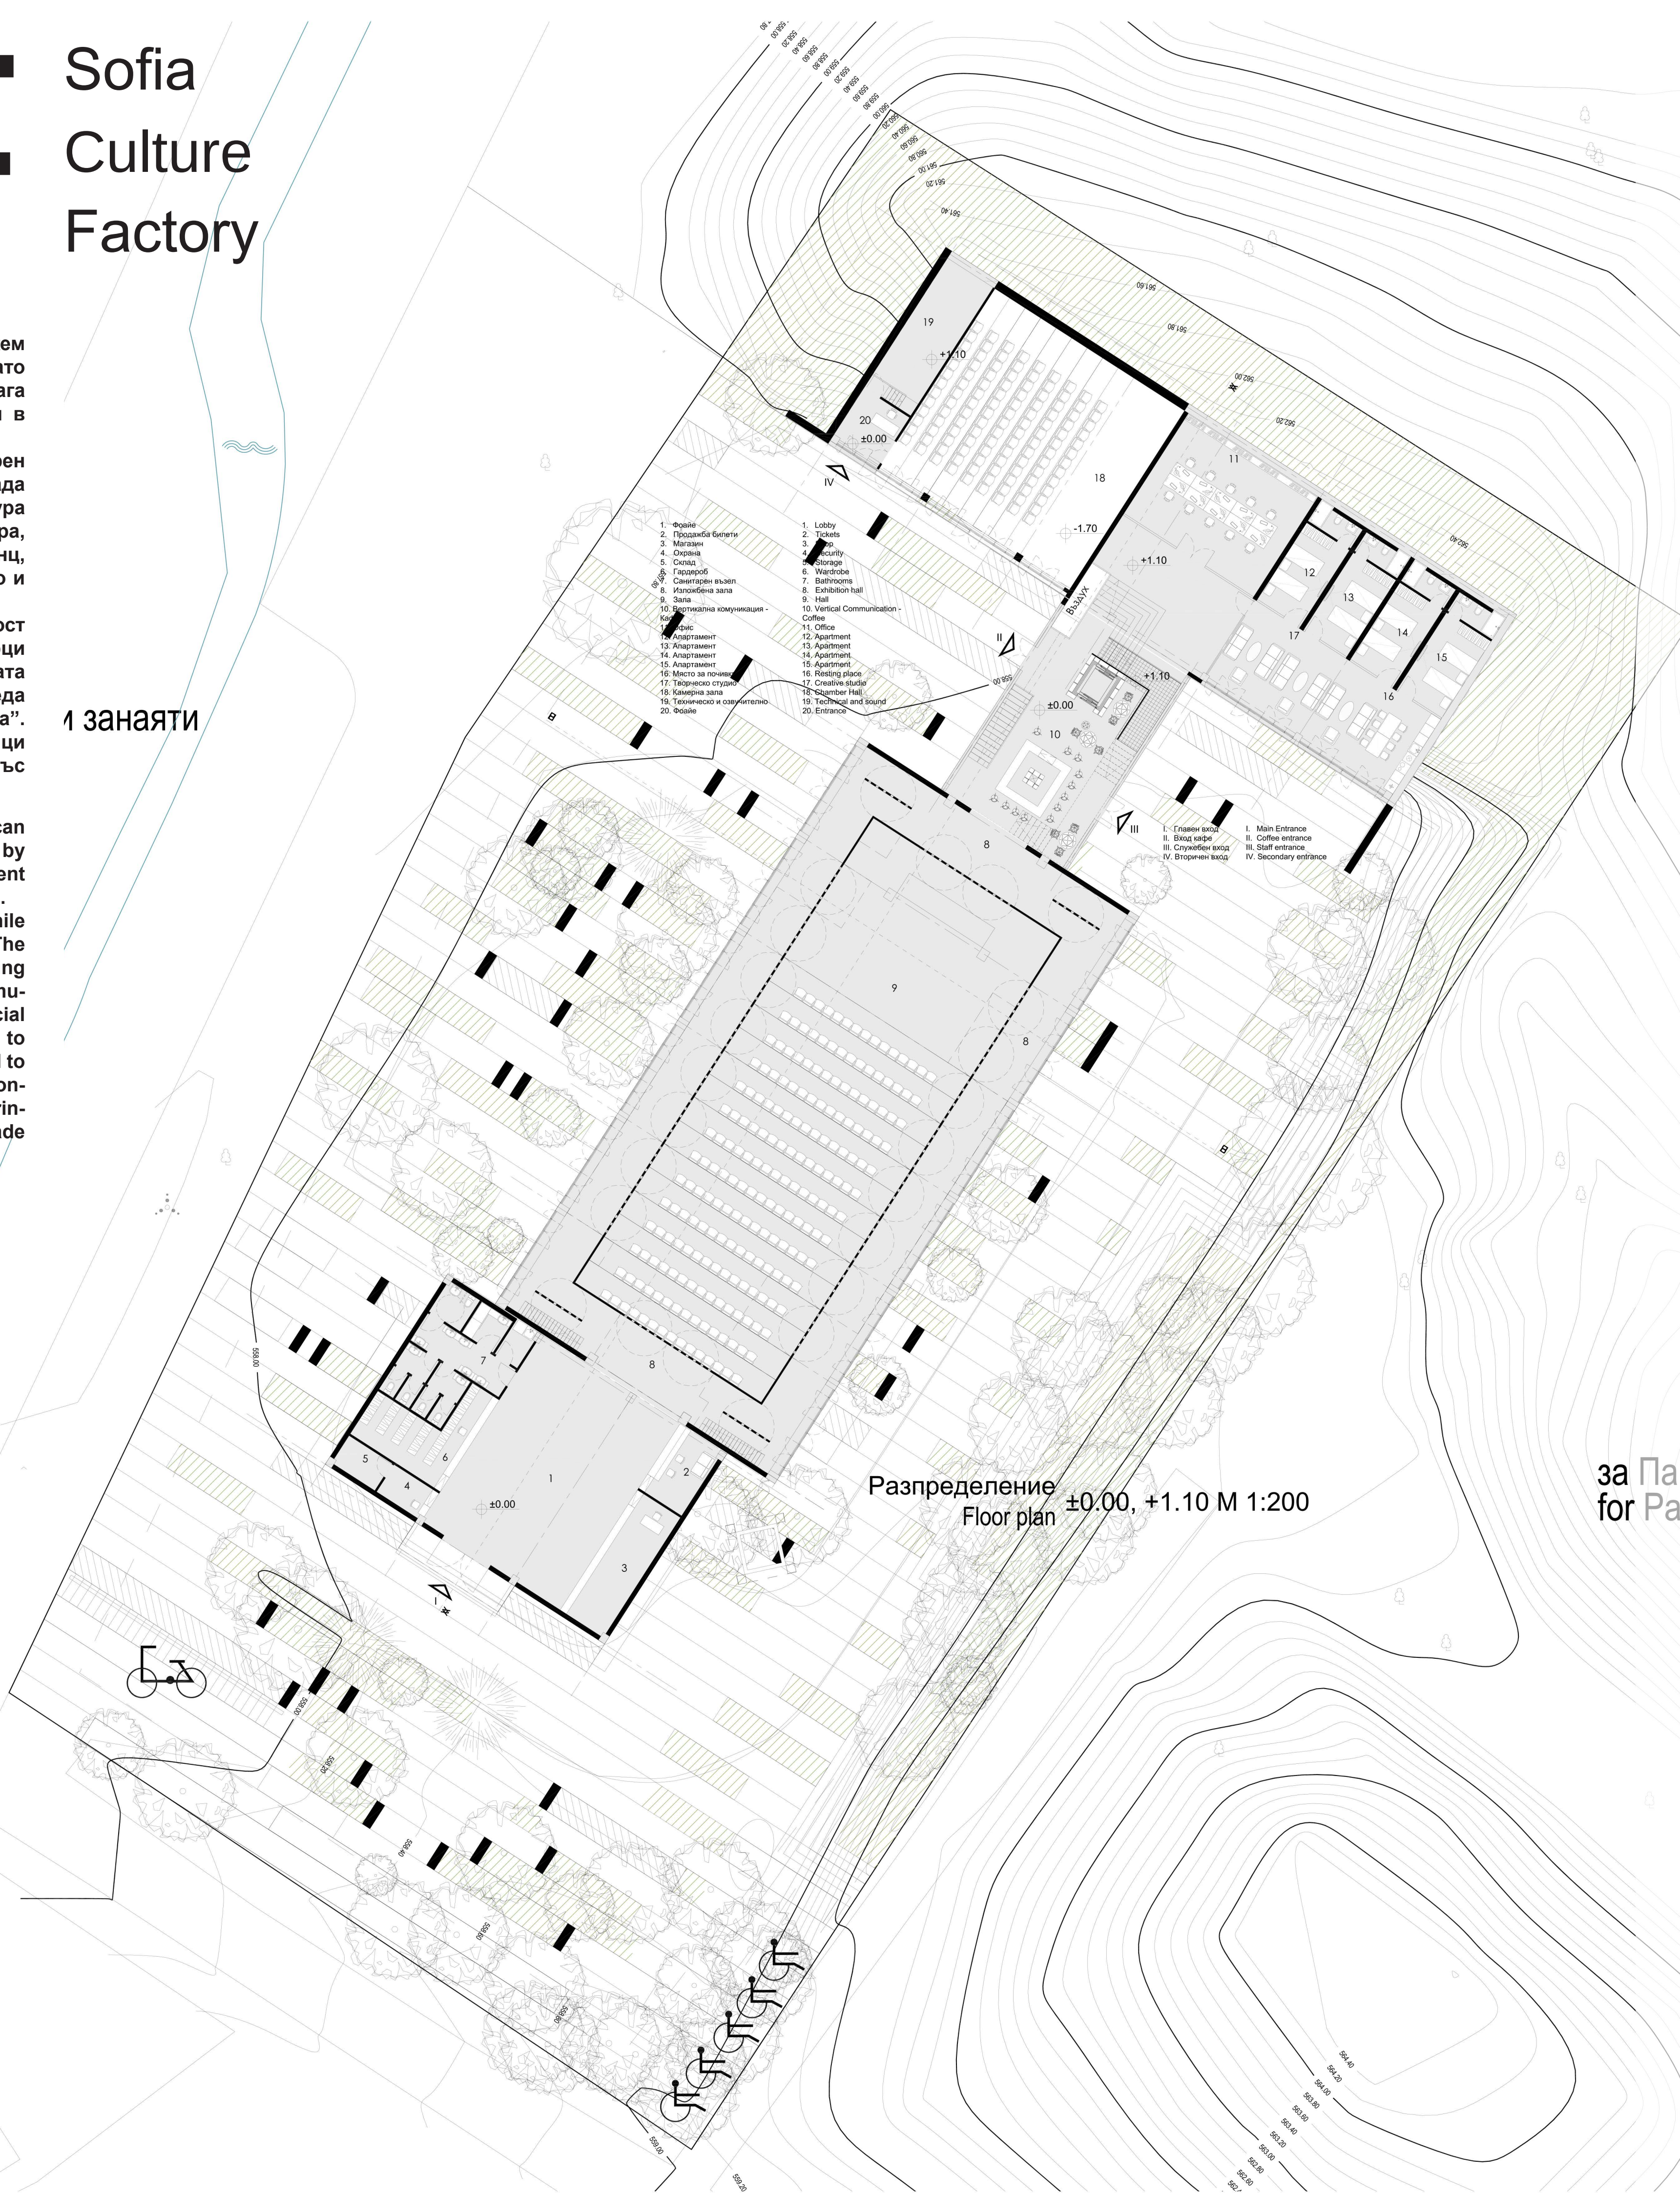


Достъп Accessibility

01

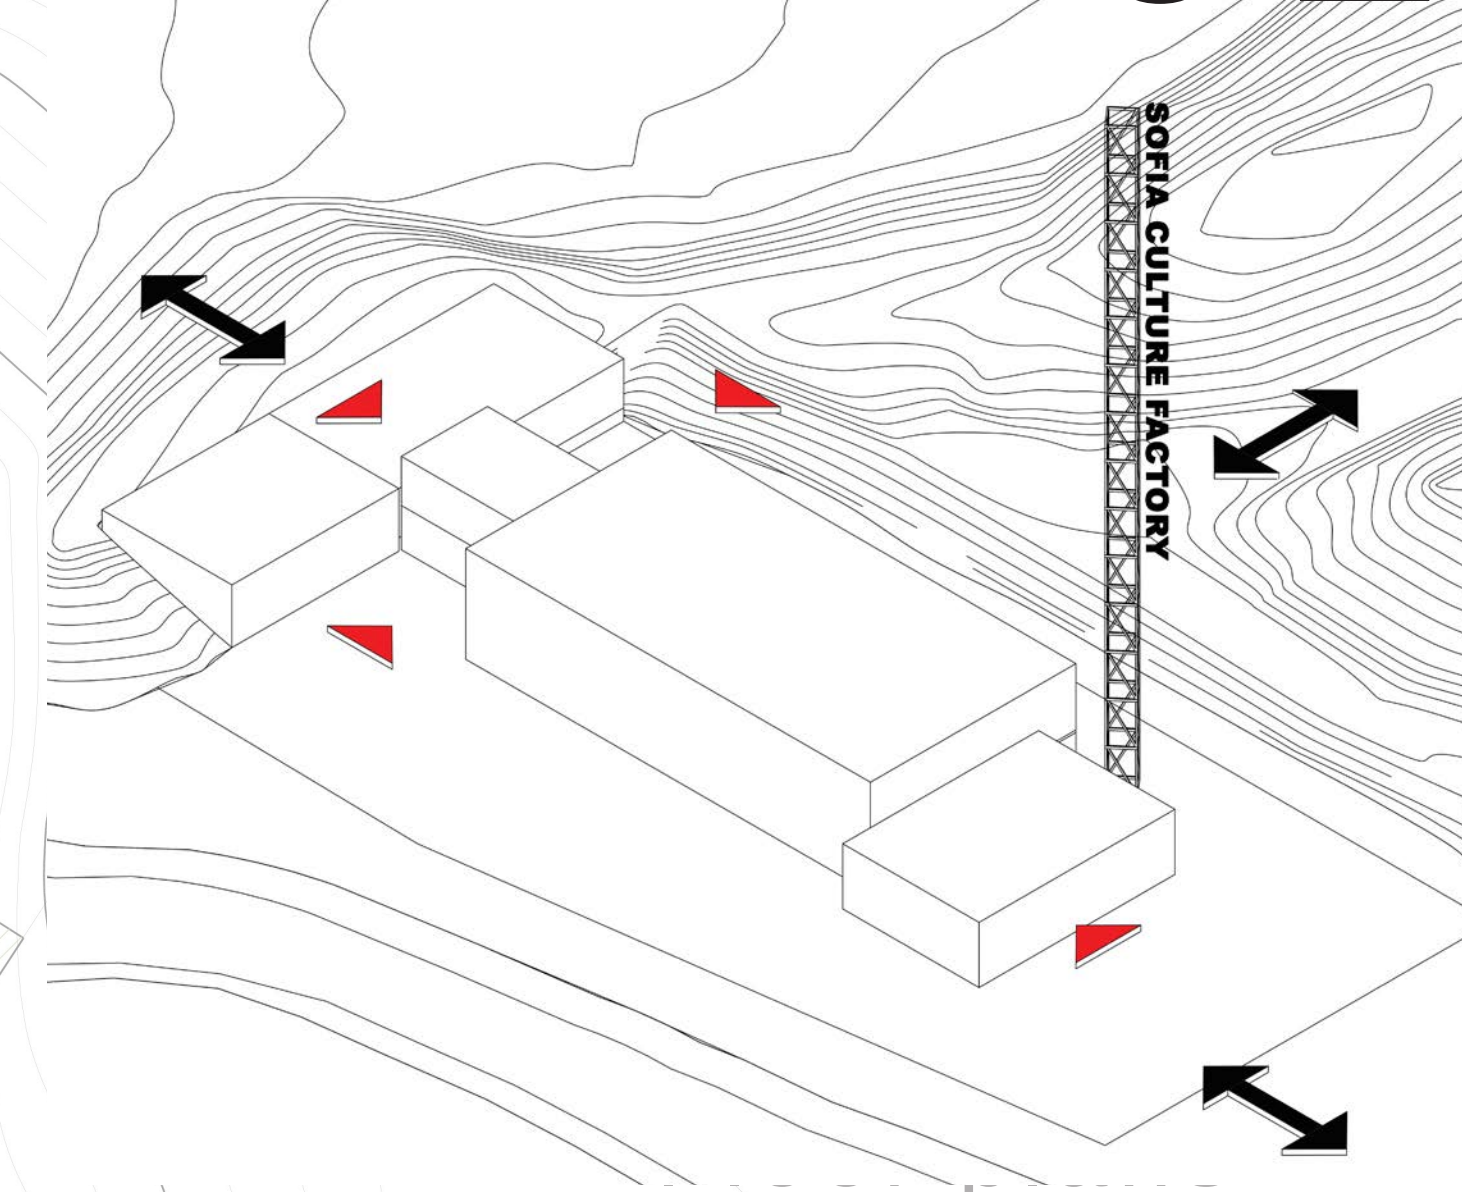


Озеленяване Landscape

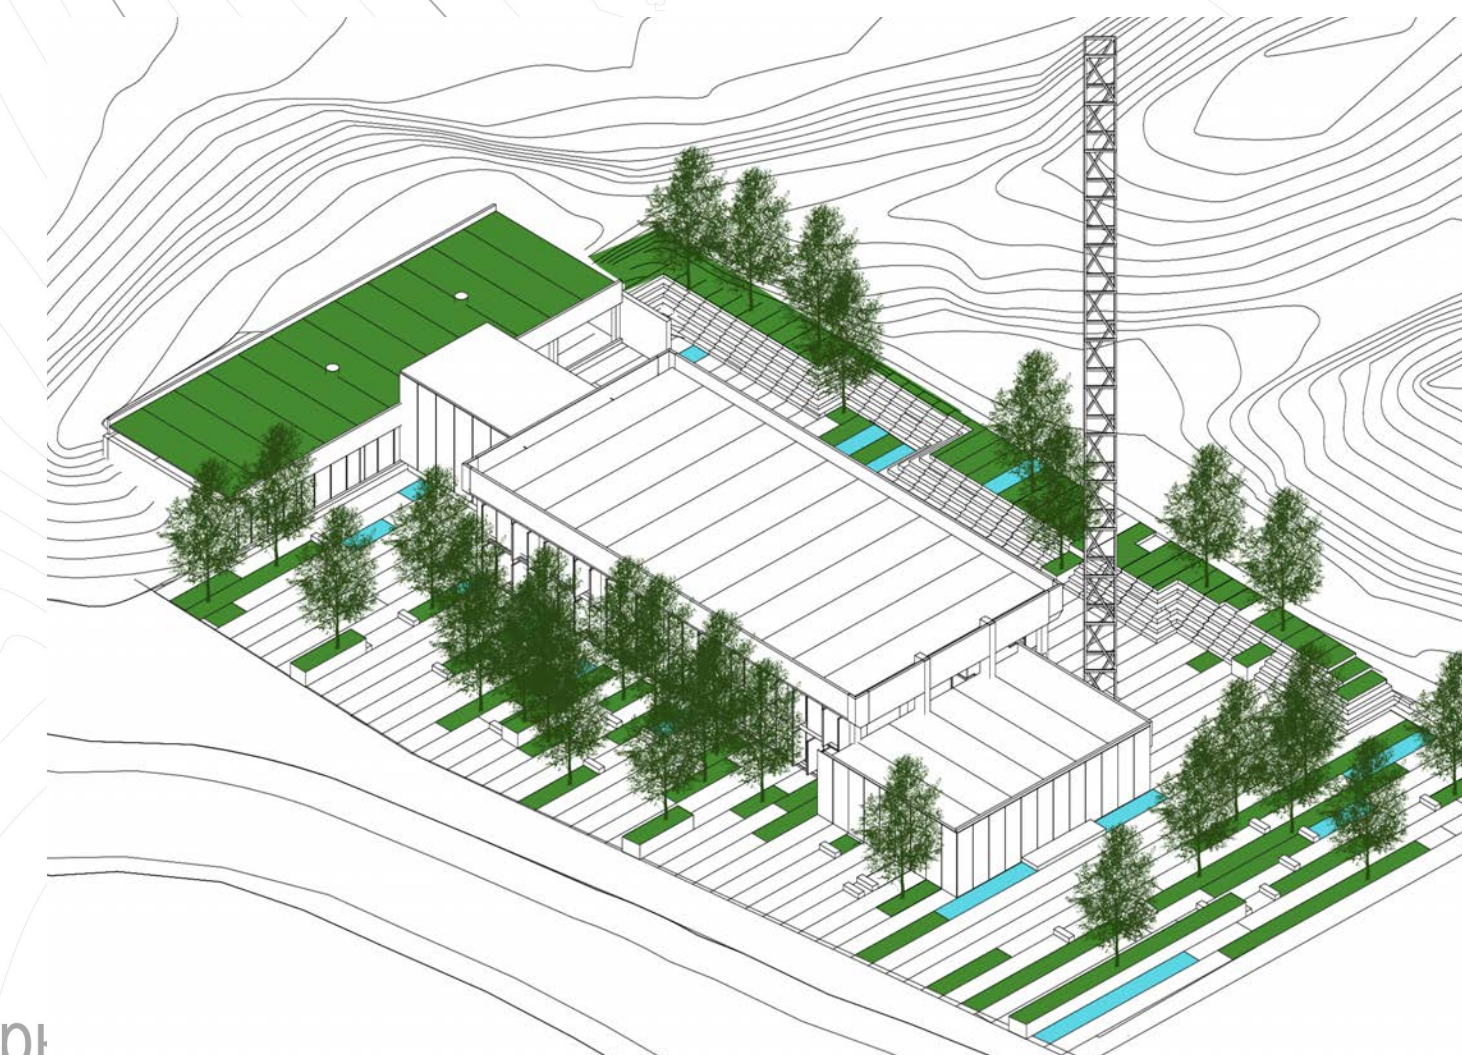

за Парк, lake, open theatre, playground

Функция Function

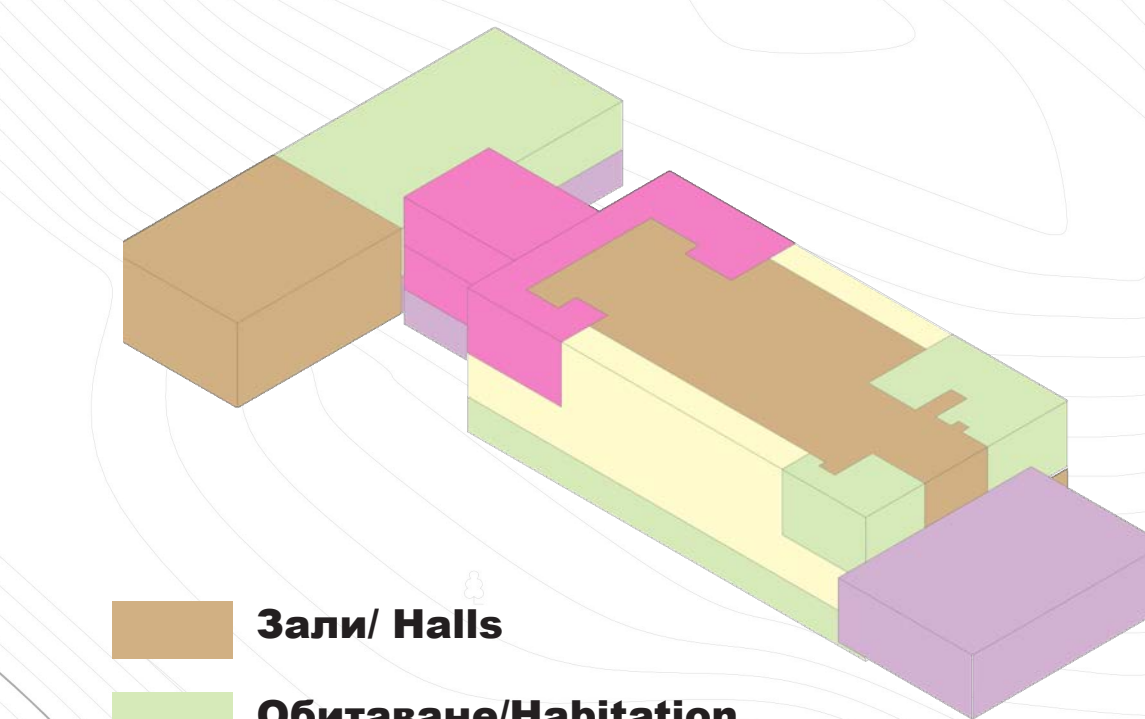

- Зали/ Halls
- Обитаване/Habitation
- Заведение/Cafeteria
- Галерия/Gallery
- Администрация/Administration