


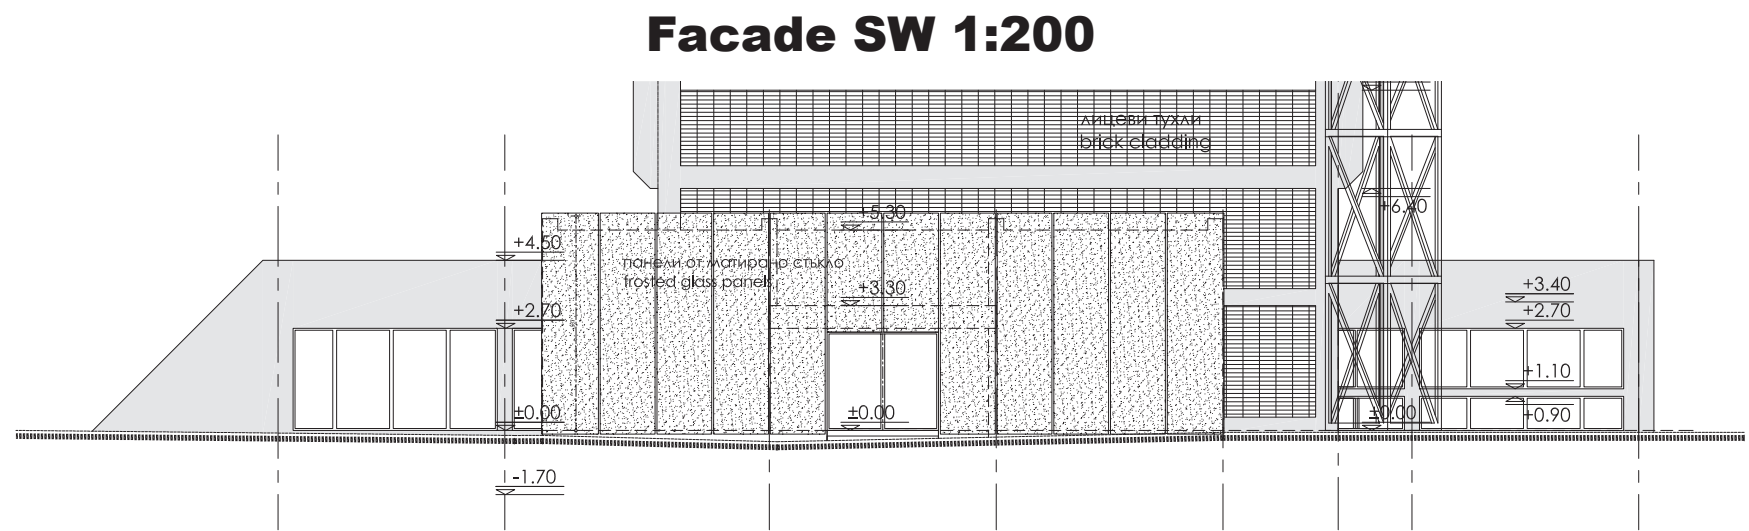
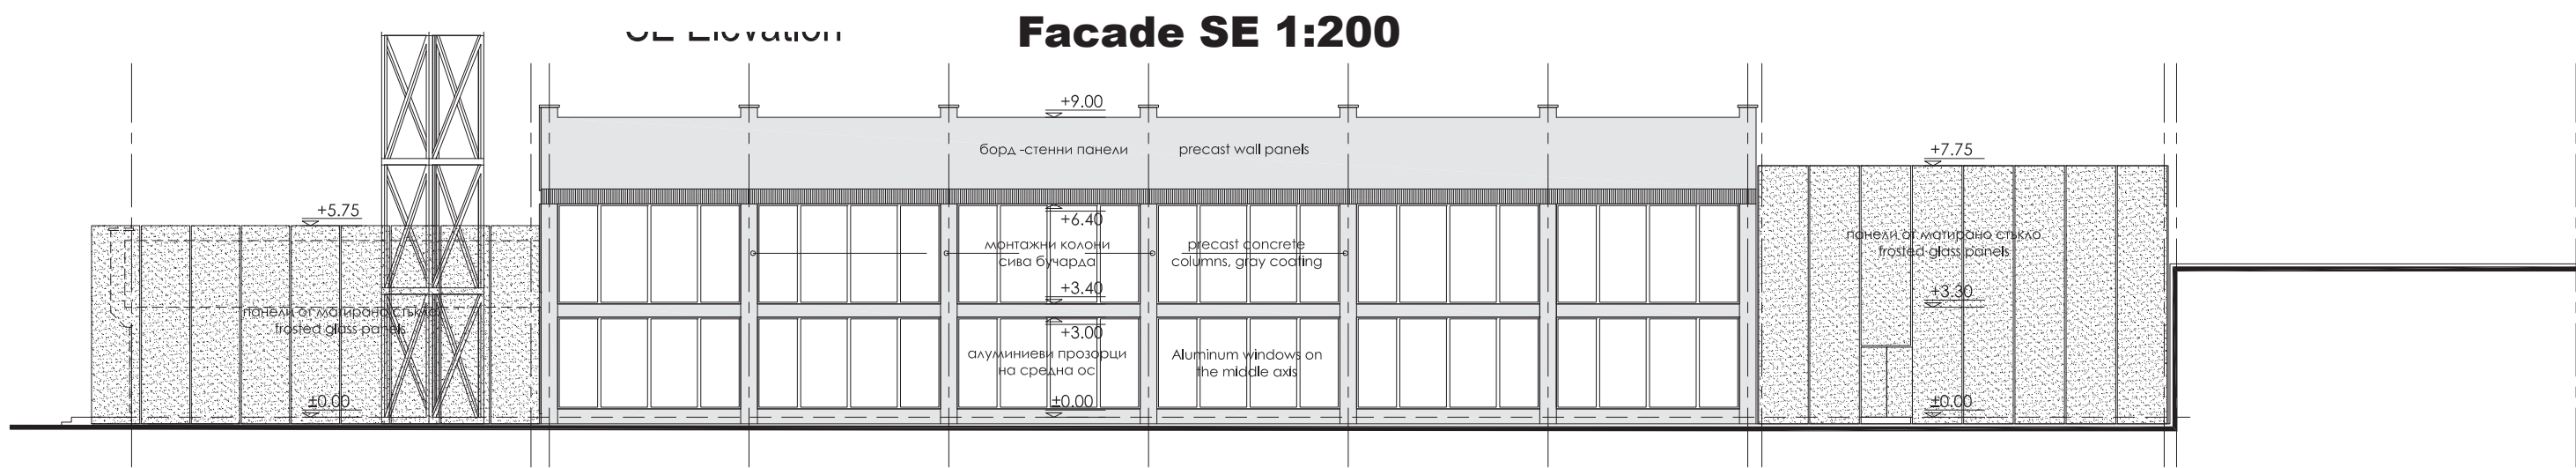
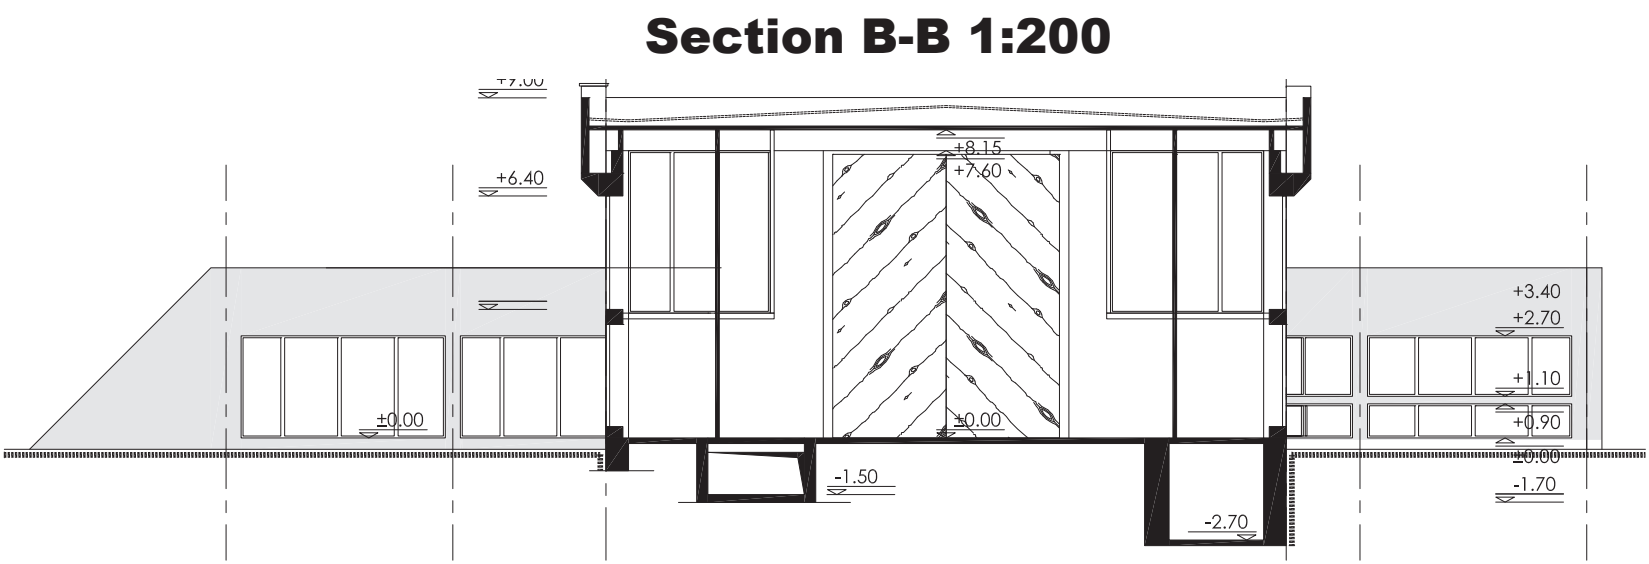
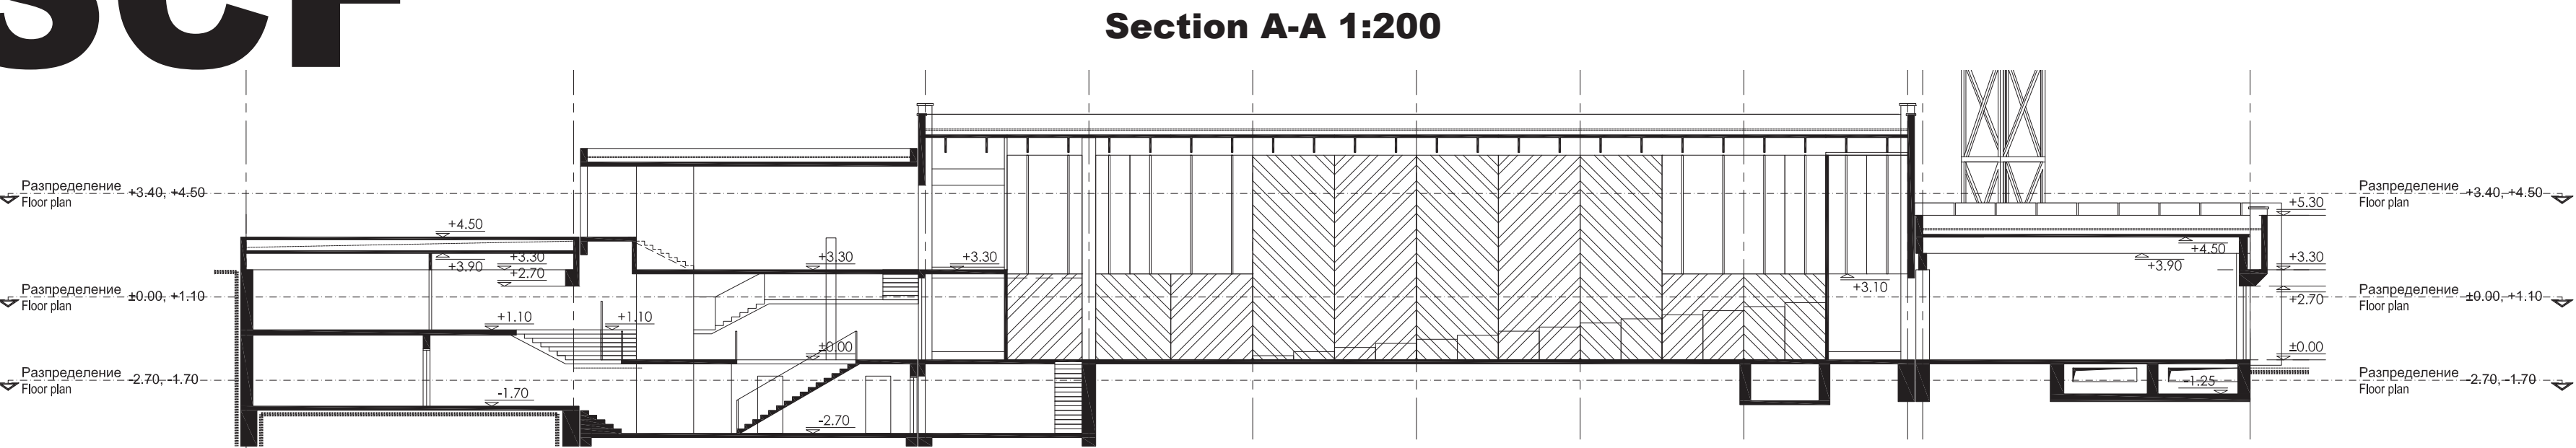
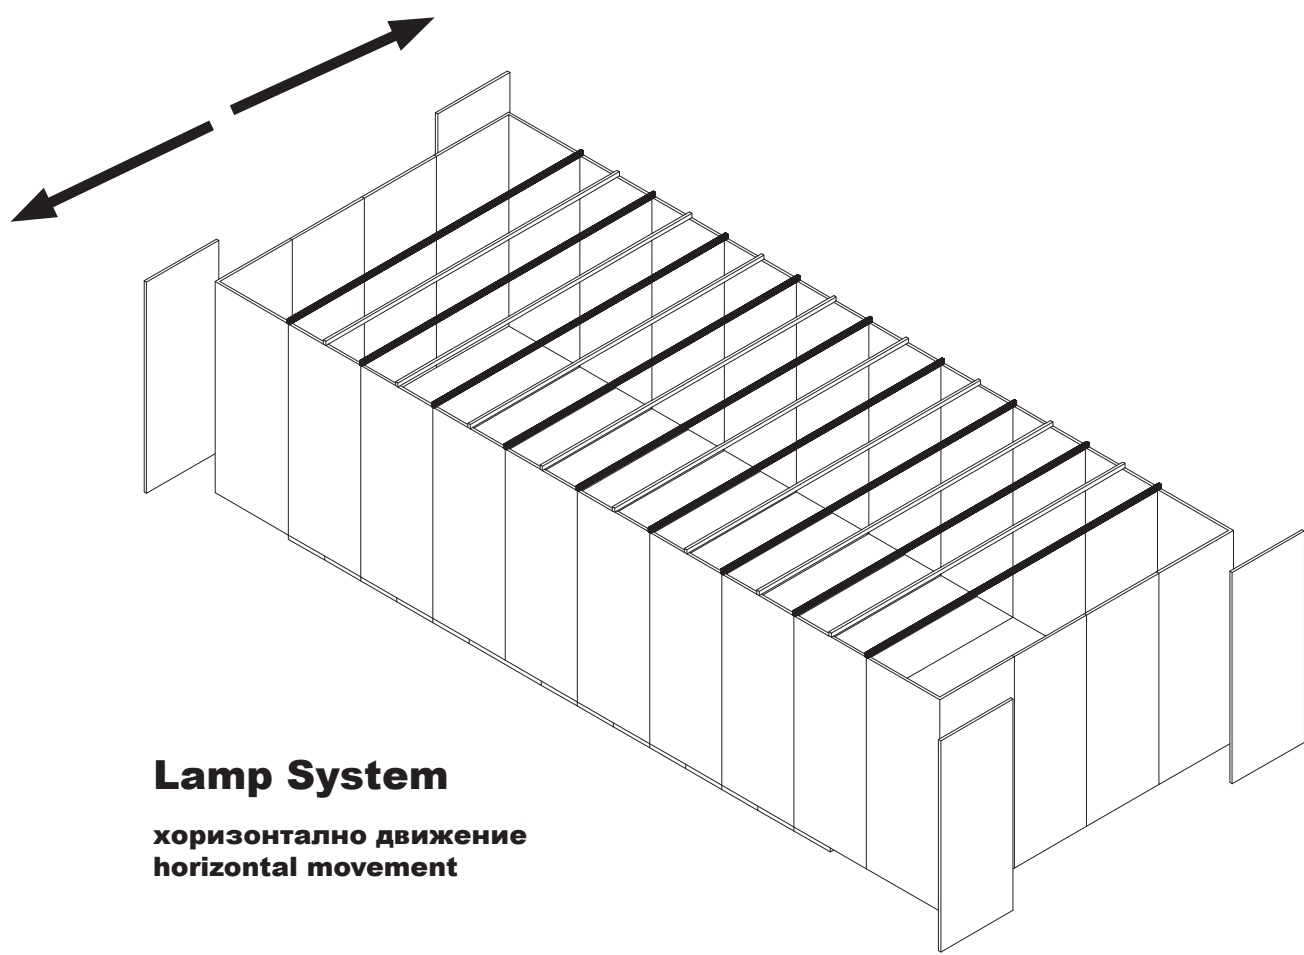


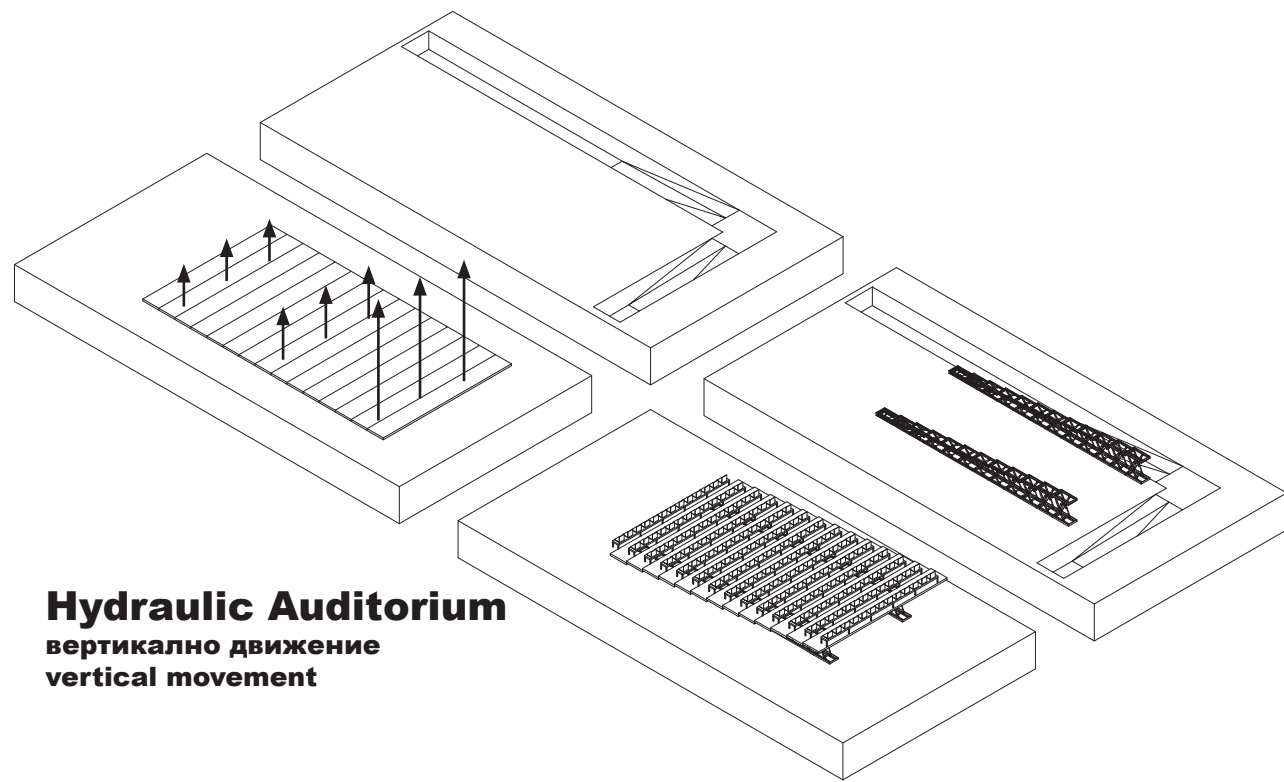



Dynamic Components Динмачини компоненти

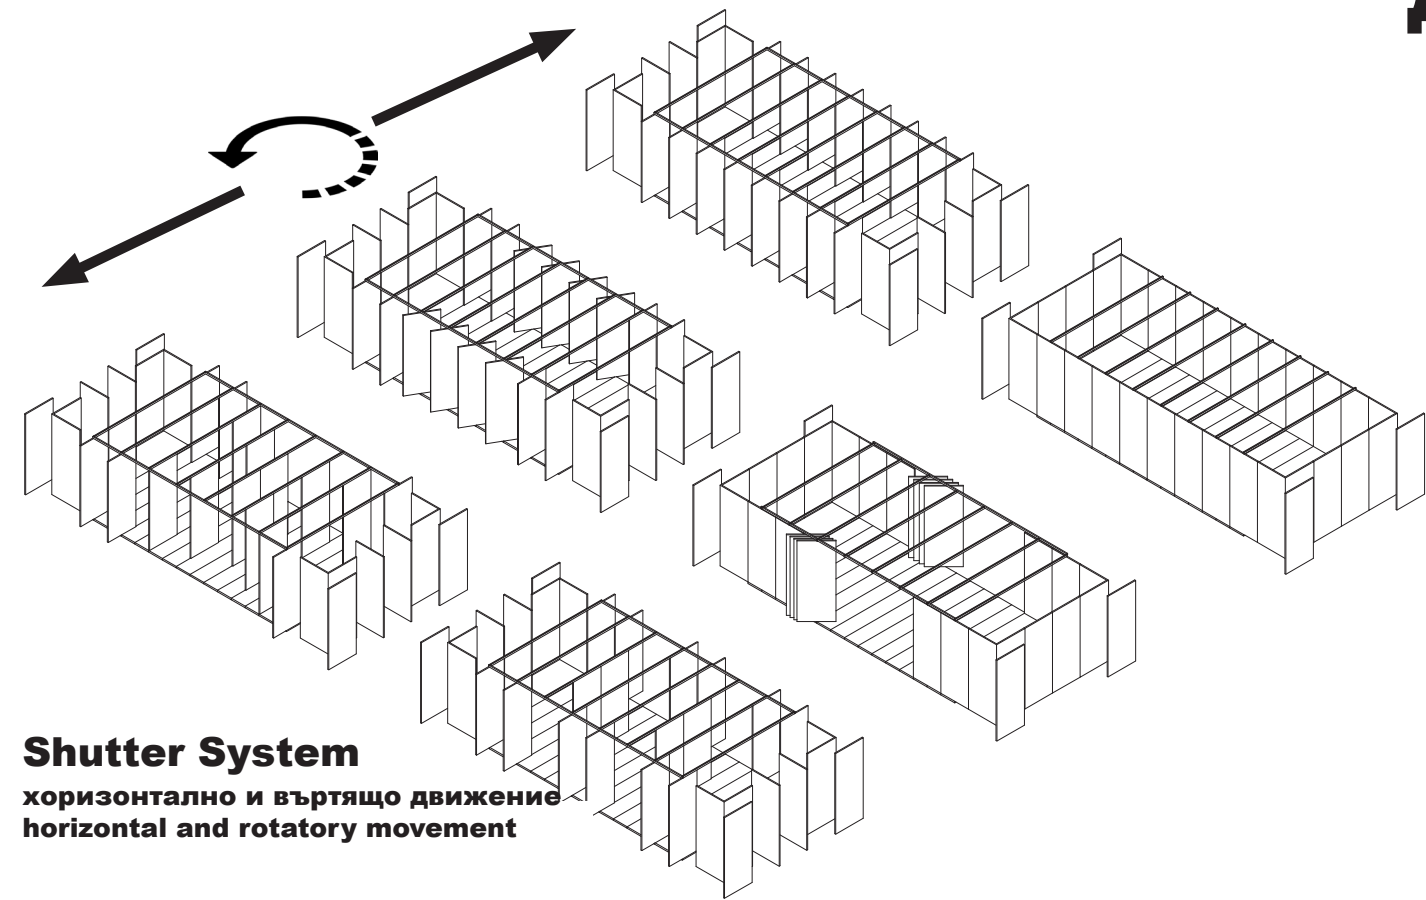

Spatial Configurations Пространствени конфигурации

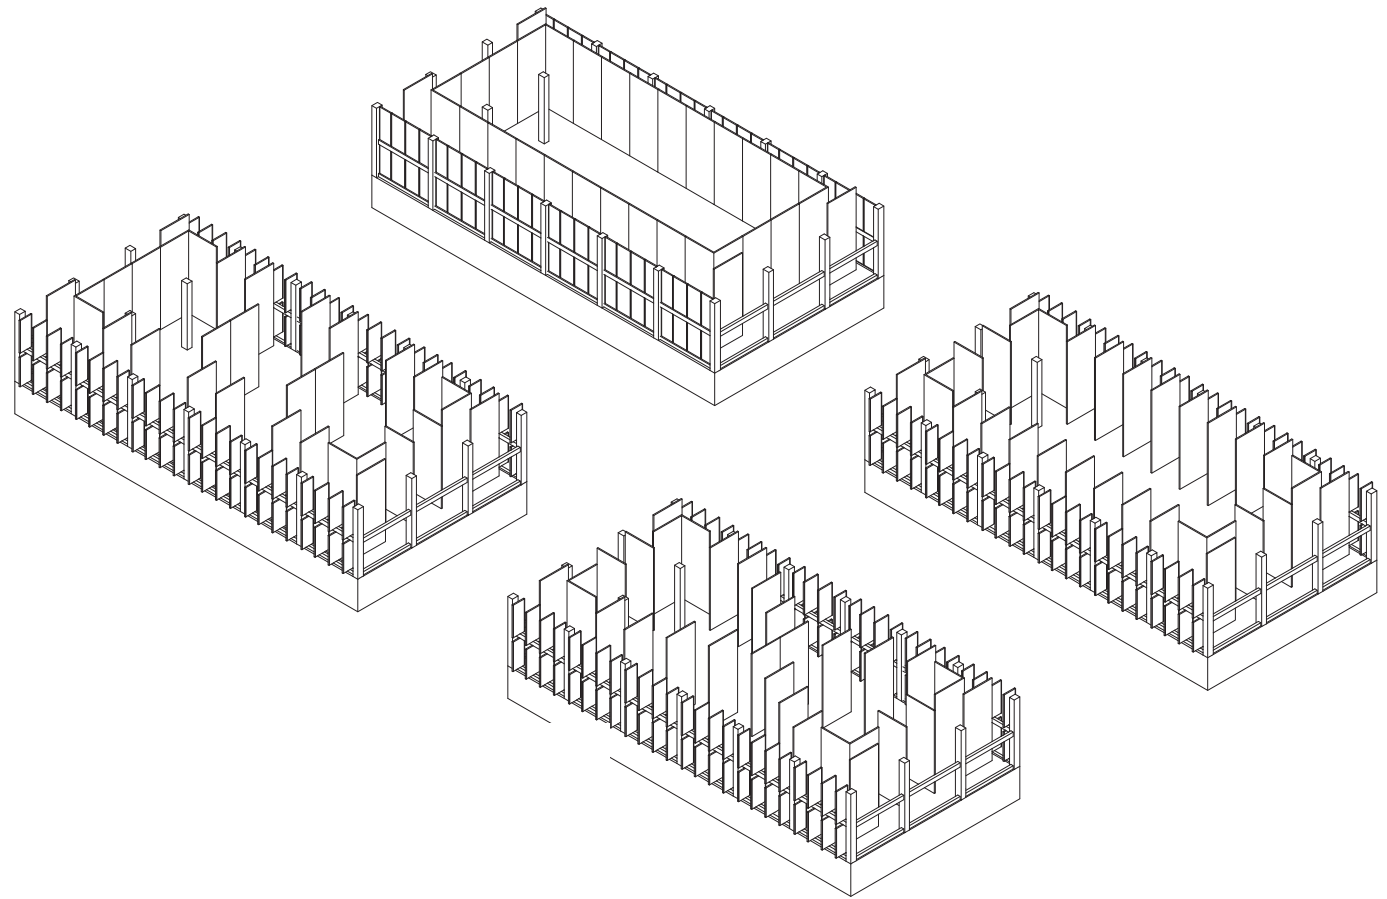


Достъп Accessibility

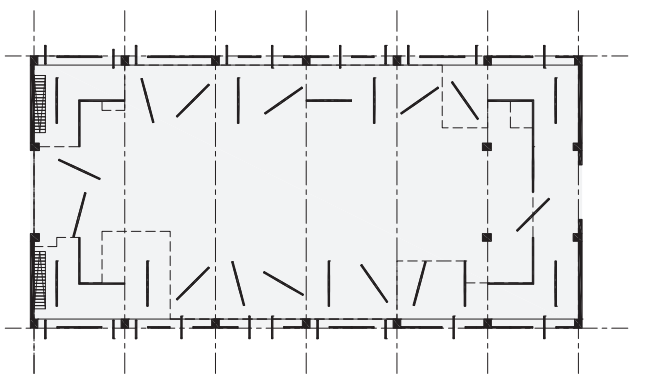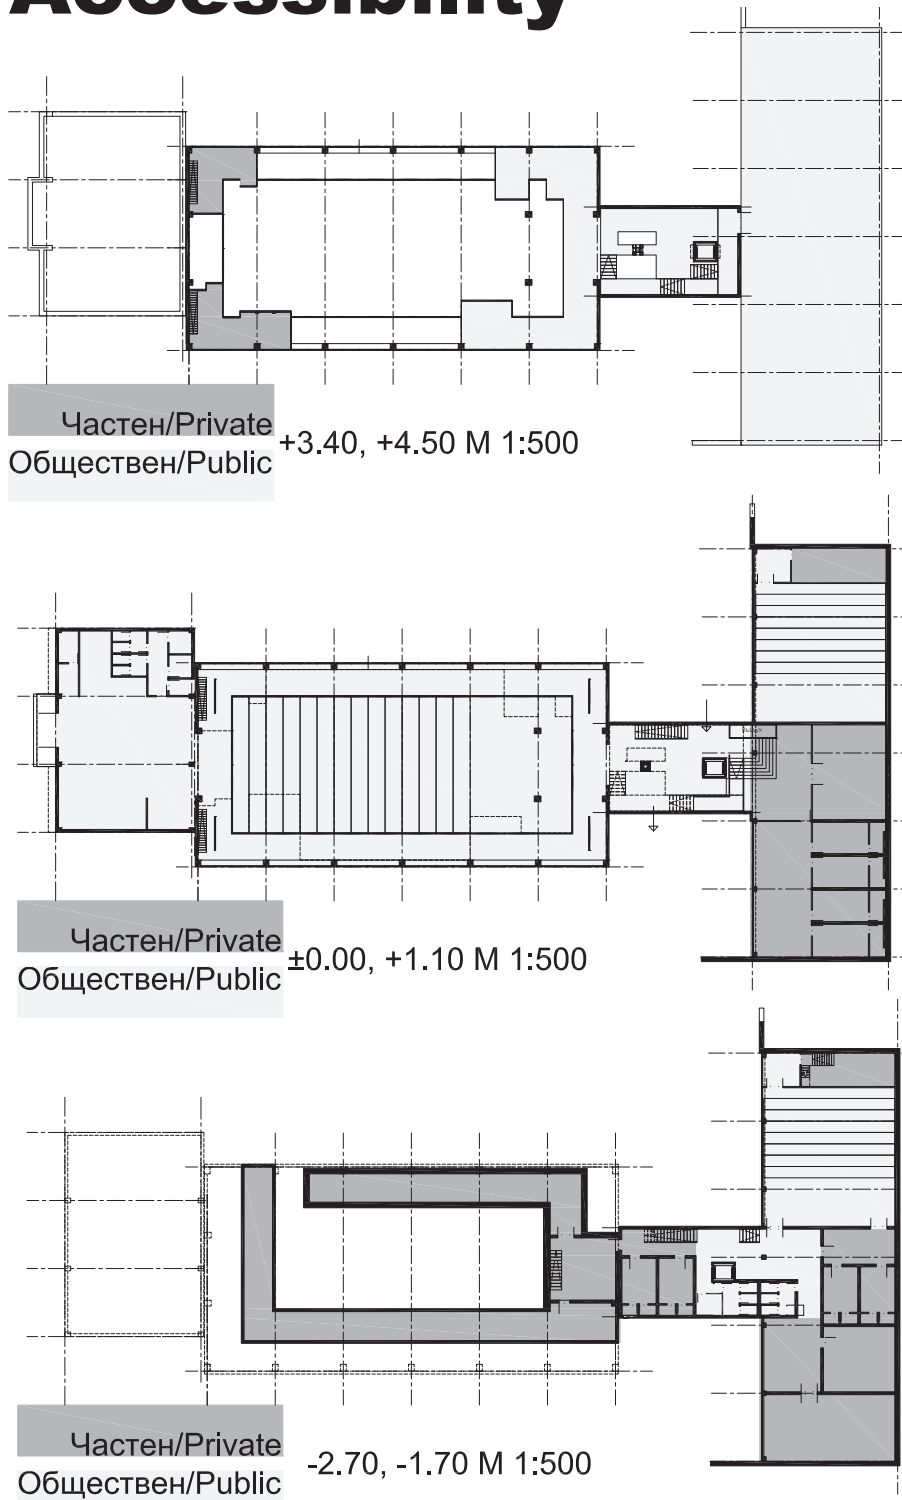

Chaos


Визуализация 01

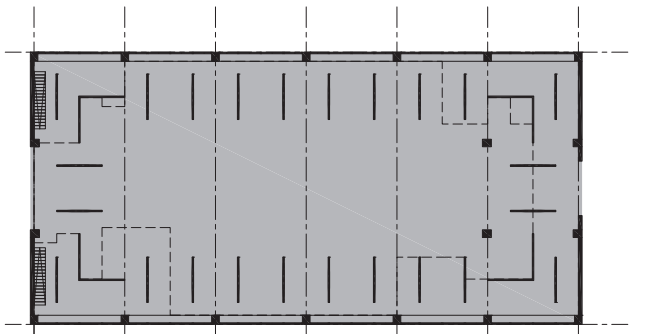

Hall

Gallery

Визуализация 02

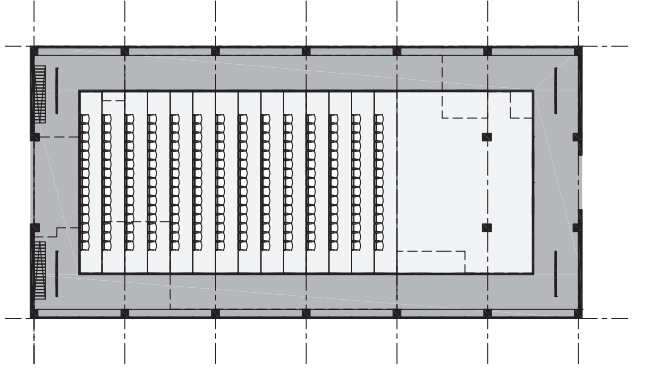

Hall

Gallery

Визуализация 03