


1.

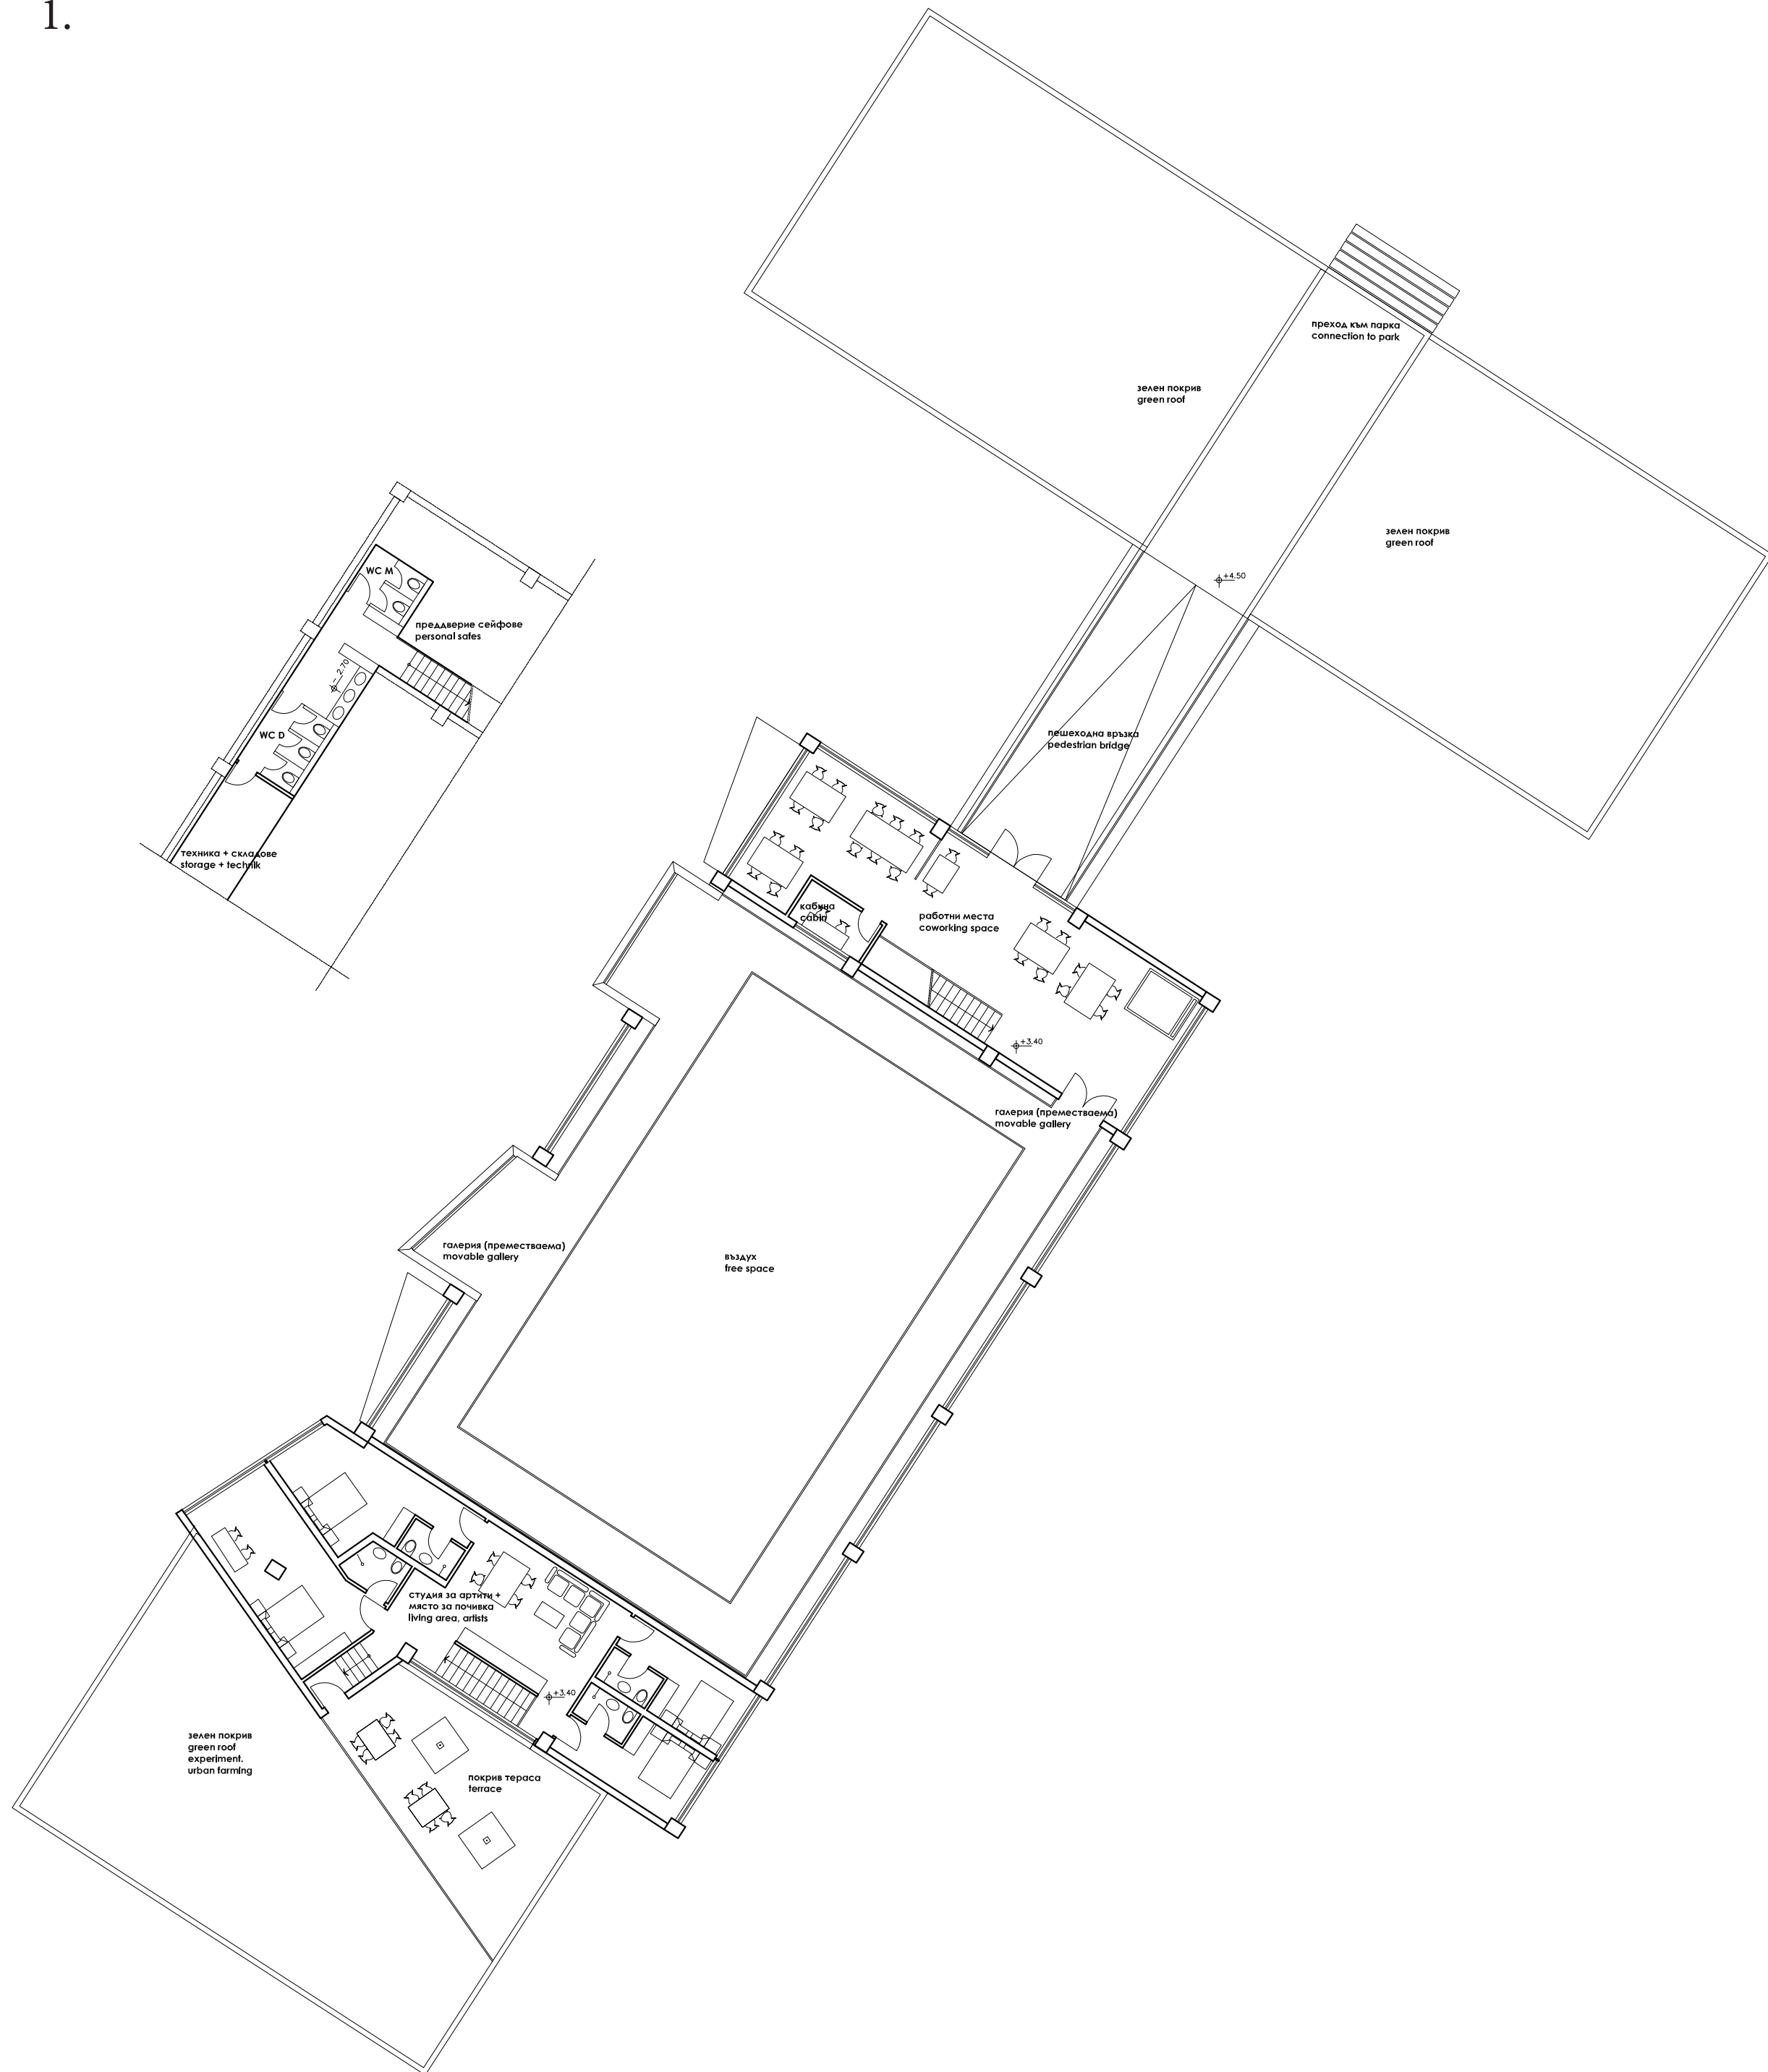

1. НАДЗЕМЕН ЕТАЖ, М 1 200
FIRST FLOOR
2. ПРИЗЕМЕН ЕТАЖ, М 1 200
SECOND FLOOR

2.

